

SECTION CORNER PERPETUATION

**RICHLAND TOWNSHIP, MONROE COUNTY, INDIANA**  
**SECTION 36, TOWNSHIP 9 NORTH, RANGE 2 WEST**  
**MONROE COUNTY, INDIANA**

Township Index  
U-25



Corner: Southwest Corner of Section 36 Township 9 North, Range 2 West

Type of Monument: Mag Spike set "flush" with surface.

Date of Perpetuation: April 7th, 2009.

Crew: Deckard Land Surveying, Bloomington, Indiana.

State Plane (Ground) Coordinates: N-1426825.064, E-3091973.400  
(Indiana State Plane Coordinate System, West Zone, NAD 83)  
Ground to Plane combined scale factor: 0.99994557

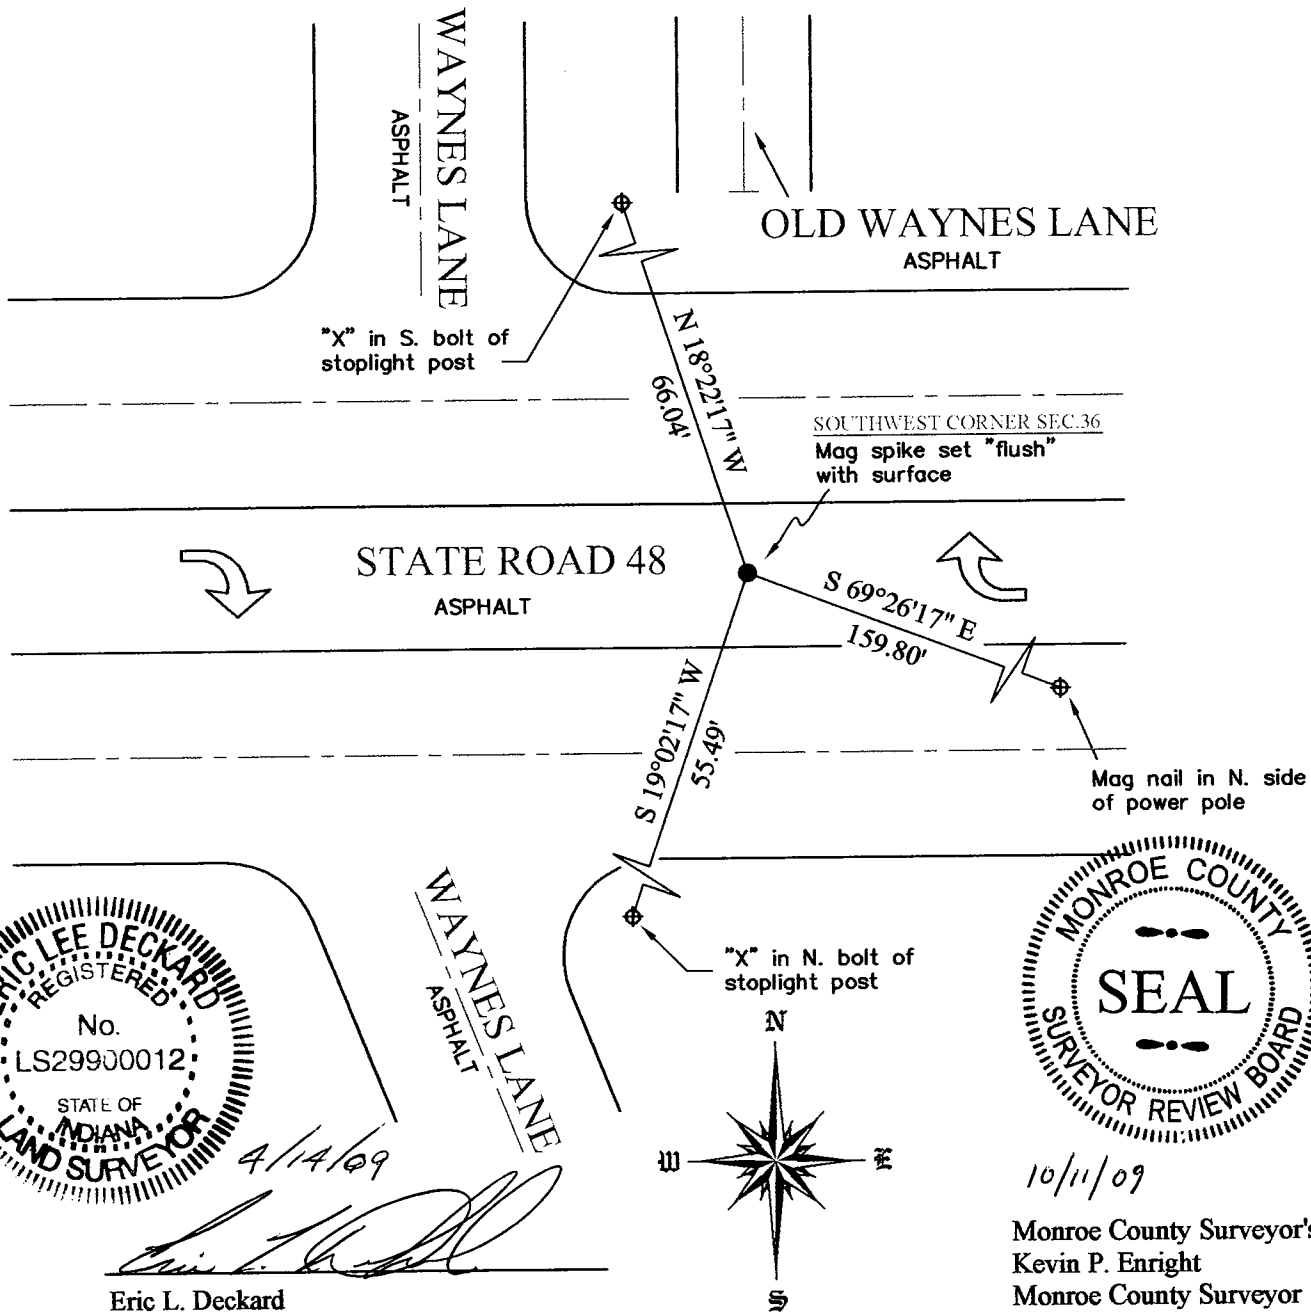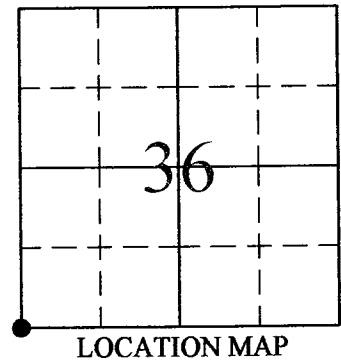

Eric L. Deckard  
Registered Surveyor LS29900012  
State of Indiana



10/11/09  
Monroe County Surveyor's Office  
Kevin P. Enright  
Monroe County Surveyor  
119 W. 7th Street  
Bloomington, Indiana, 47404

NOT TO SCALE

**MONUMENT RECORD**  
**State of Indiana - County of Monroe**

**Section: 36**


**Township: 9 North**

**Range: 2 West**


**Corner ID: Rich U-25**

**Monument Description & Remarks:** Found PK nail in centerline/centerline of Waynes Lane and S.R. 48, at SW corner of section.

**References on file in the County Surveyor's Office:**

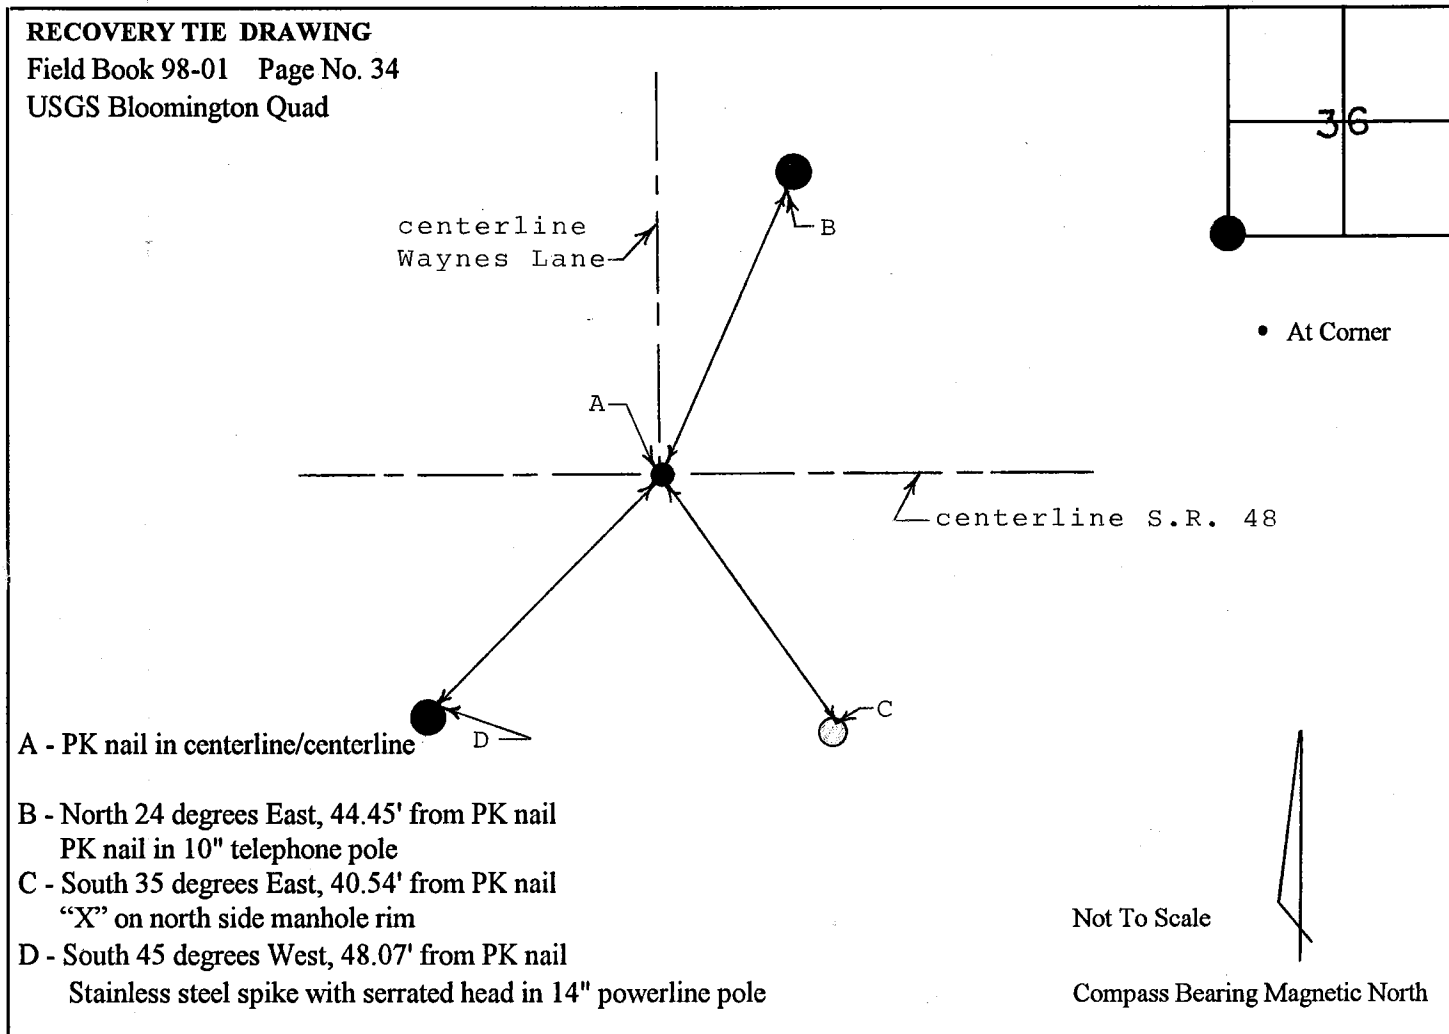

I, Kevin P. Enright, Monroe County Surveyor, hereby certify that this document was prepared under my direction in accordance with the provisions of Section 36-2-12-11 of the Indiana Code; and the above data is given under my hand and seal this 22nd day of January, 1998.

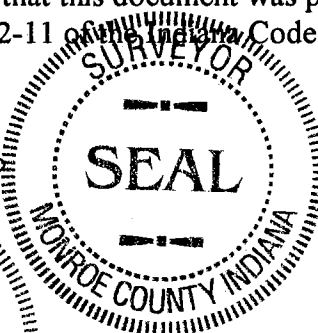

Administered by: Surveyor Review Board

